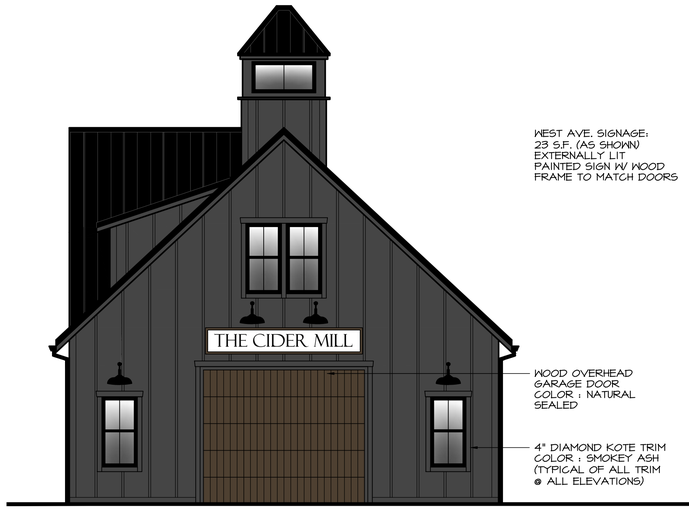

1 / A4 EAST ELEVATION

SCALE: 3/16" = 1'-0"

2 / A4 NORTH ELEVATION

SCALE: 3/16" = 1'-0"

3 / A4 WEST ELEVATION

SCALE: 3/16" = 1'-0"

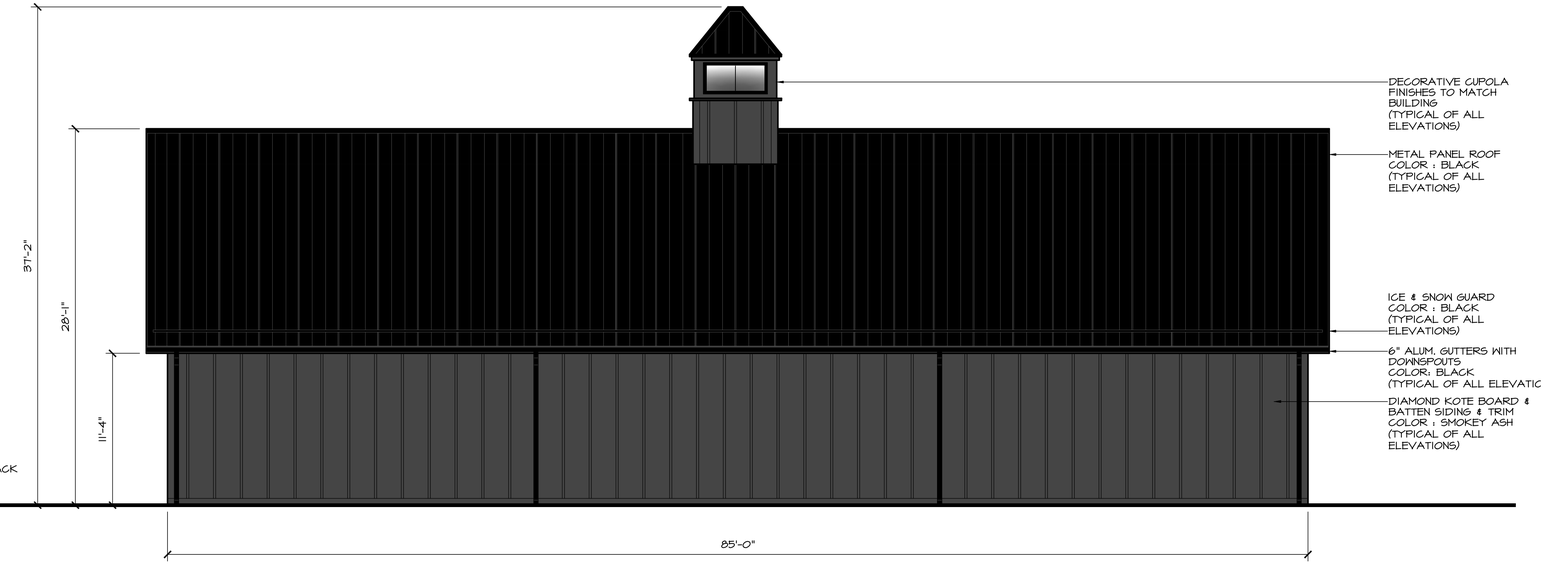

4 / A4 SOUTH ELEVATION

SCALE: 3/16" = 1'-0"

All information contained herein is the sole property of R.C.S. Architecture P.L.L.C. Any alterations or misuse of these documents shall be considered to be in violation of New York State Education Law Section 6509 as well as Federal Copyright laws.

The delivery of this drawing should not be construed to provide an express warranty or guarantee to anyone that all dimensions and details are exact or to indicate that the use of this drawing implies the review and approval by the Architect of any future use. Any use of this information is at the sole risk and liability of the user.

This document is not to be used without written permission of the Architect and is considered preliminary unless the Architect's signature is affixed or appears over the seal of the Architect's license.

BY	REVISIONS	DATE

No.	DATE	ISSUED FOR:

220 RED TAIL
SUITE 7
ORCHARD PARK, NY
14127
P 716 677 4700
F 716 677 4772

SEAL:

PROJECT
THE CIDER MILL
340 UNION ST
HAMBURG, NY

TITLE OF DRAWING
PROPOSED EXTERIOR ELEVATIONS

DRAWN BY
DAK

DATE ISSUED
3-17-20

PROJECT NUMBER

DRAWING NO.
A4