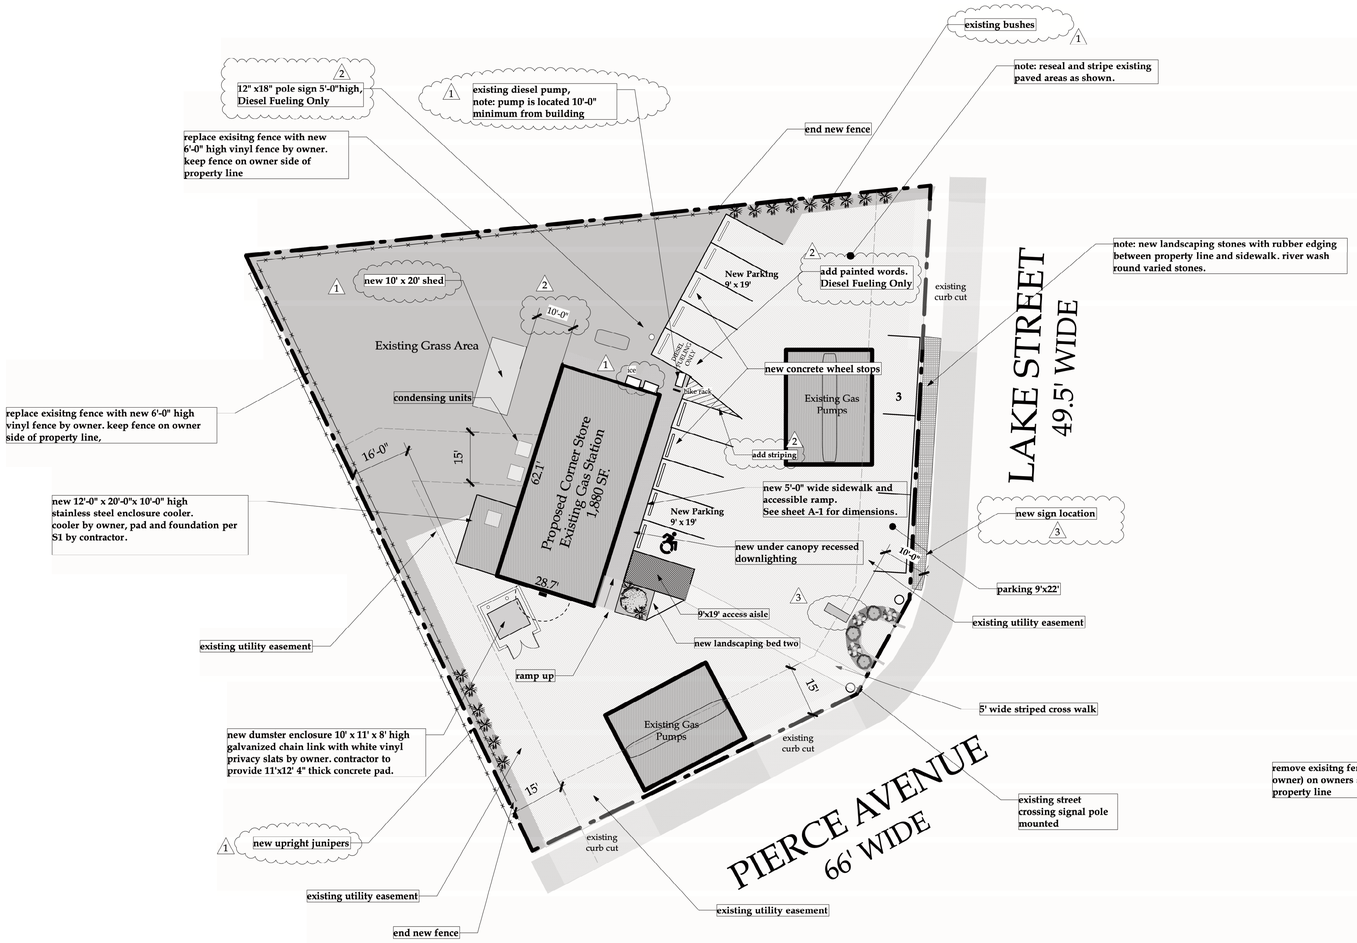

Site Plan "New Construction"

Scale: 1" = 20'-0"

PLANTING SCHEDULE
NEW BED ONE
2-GOLDEN VICARY 1-SPRING SNOW CRAB PROVIDE ABSOLUTE BLACK MULCH BED
NEW BED TWO
2-GOLDEN VICARY 1-SPRING SNOW CRAB PROVIDE ABSOLUTE BLACK MULCH BED

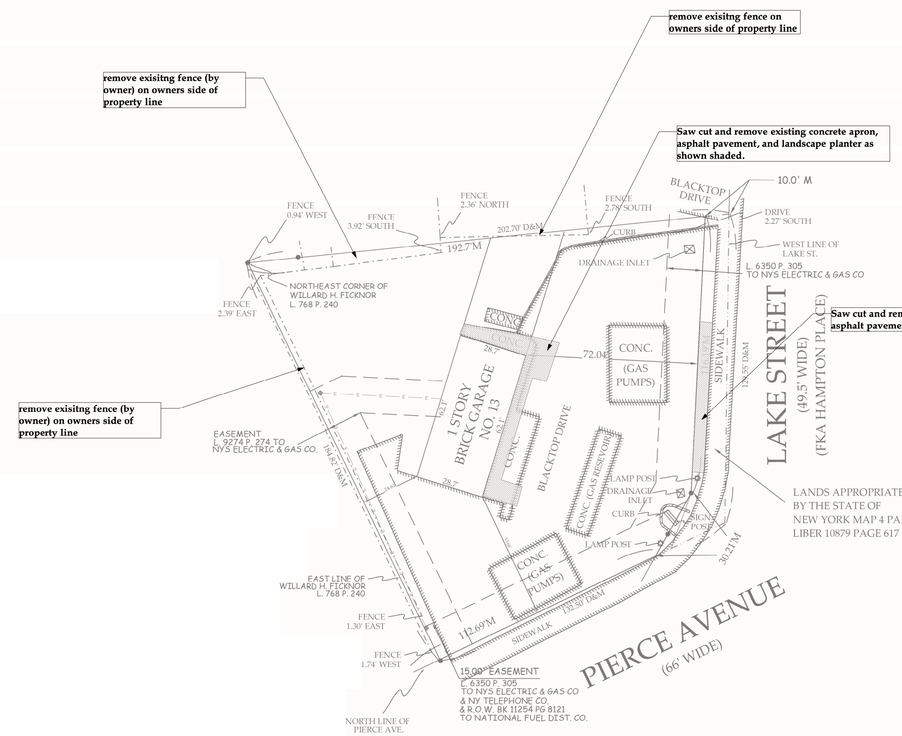

Site Plan "Demolition""

Scale: 1" = 30'-0"

K1 Architecture PLLC

Robert F. Kasprzak, AIA
716-908-1755
567 Exchange Street
Suite 403
Buffalo, New York 14210

FINAL FOR CONSTRUCTION ☐
PERMIT SET ■
BID SET ■
BUDGET PLANS ☐

CORNER MARKET
13 PIERCE AVENUE
VILLAGE OF HAMBURG
NEW YORK 14075

VILLAGE PLANNING & ARC REVIEW ☐

K1 Architecture PLLC

These documents and their contents are the property of K1 Architecture PLLC and are issued only for the specific project shown on these drawings. Warning: It is a violation of Section 7209, Subdivision 2 of the New York State Education Law for any person, unless acting under the direction of a Licensed Architect or Professional Engineer, to alter in any way, plans or specifications or reports to which the seal of a Licensed Architect or Professional Engineer has been approved.

REGISTERED ARCHITECT ROBERT F. KASPRZAK 023534 STATE OF NEW YORK

REVISIONS		
NO	DESCRIPTION	DATE
1	revisions as shown and clouded	9-15-2020
2	revisions as shown and clouded	10-5-2020
3	revisions as shown and clouded	10-6-2020
	DRAWN BY: K1	CHECKED BY: K1

DOCUMENT STATUS:

DATE: November 19, 2019

Site Plan

C-1 (R3)

JOB NO. 19023