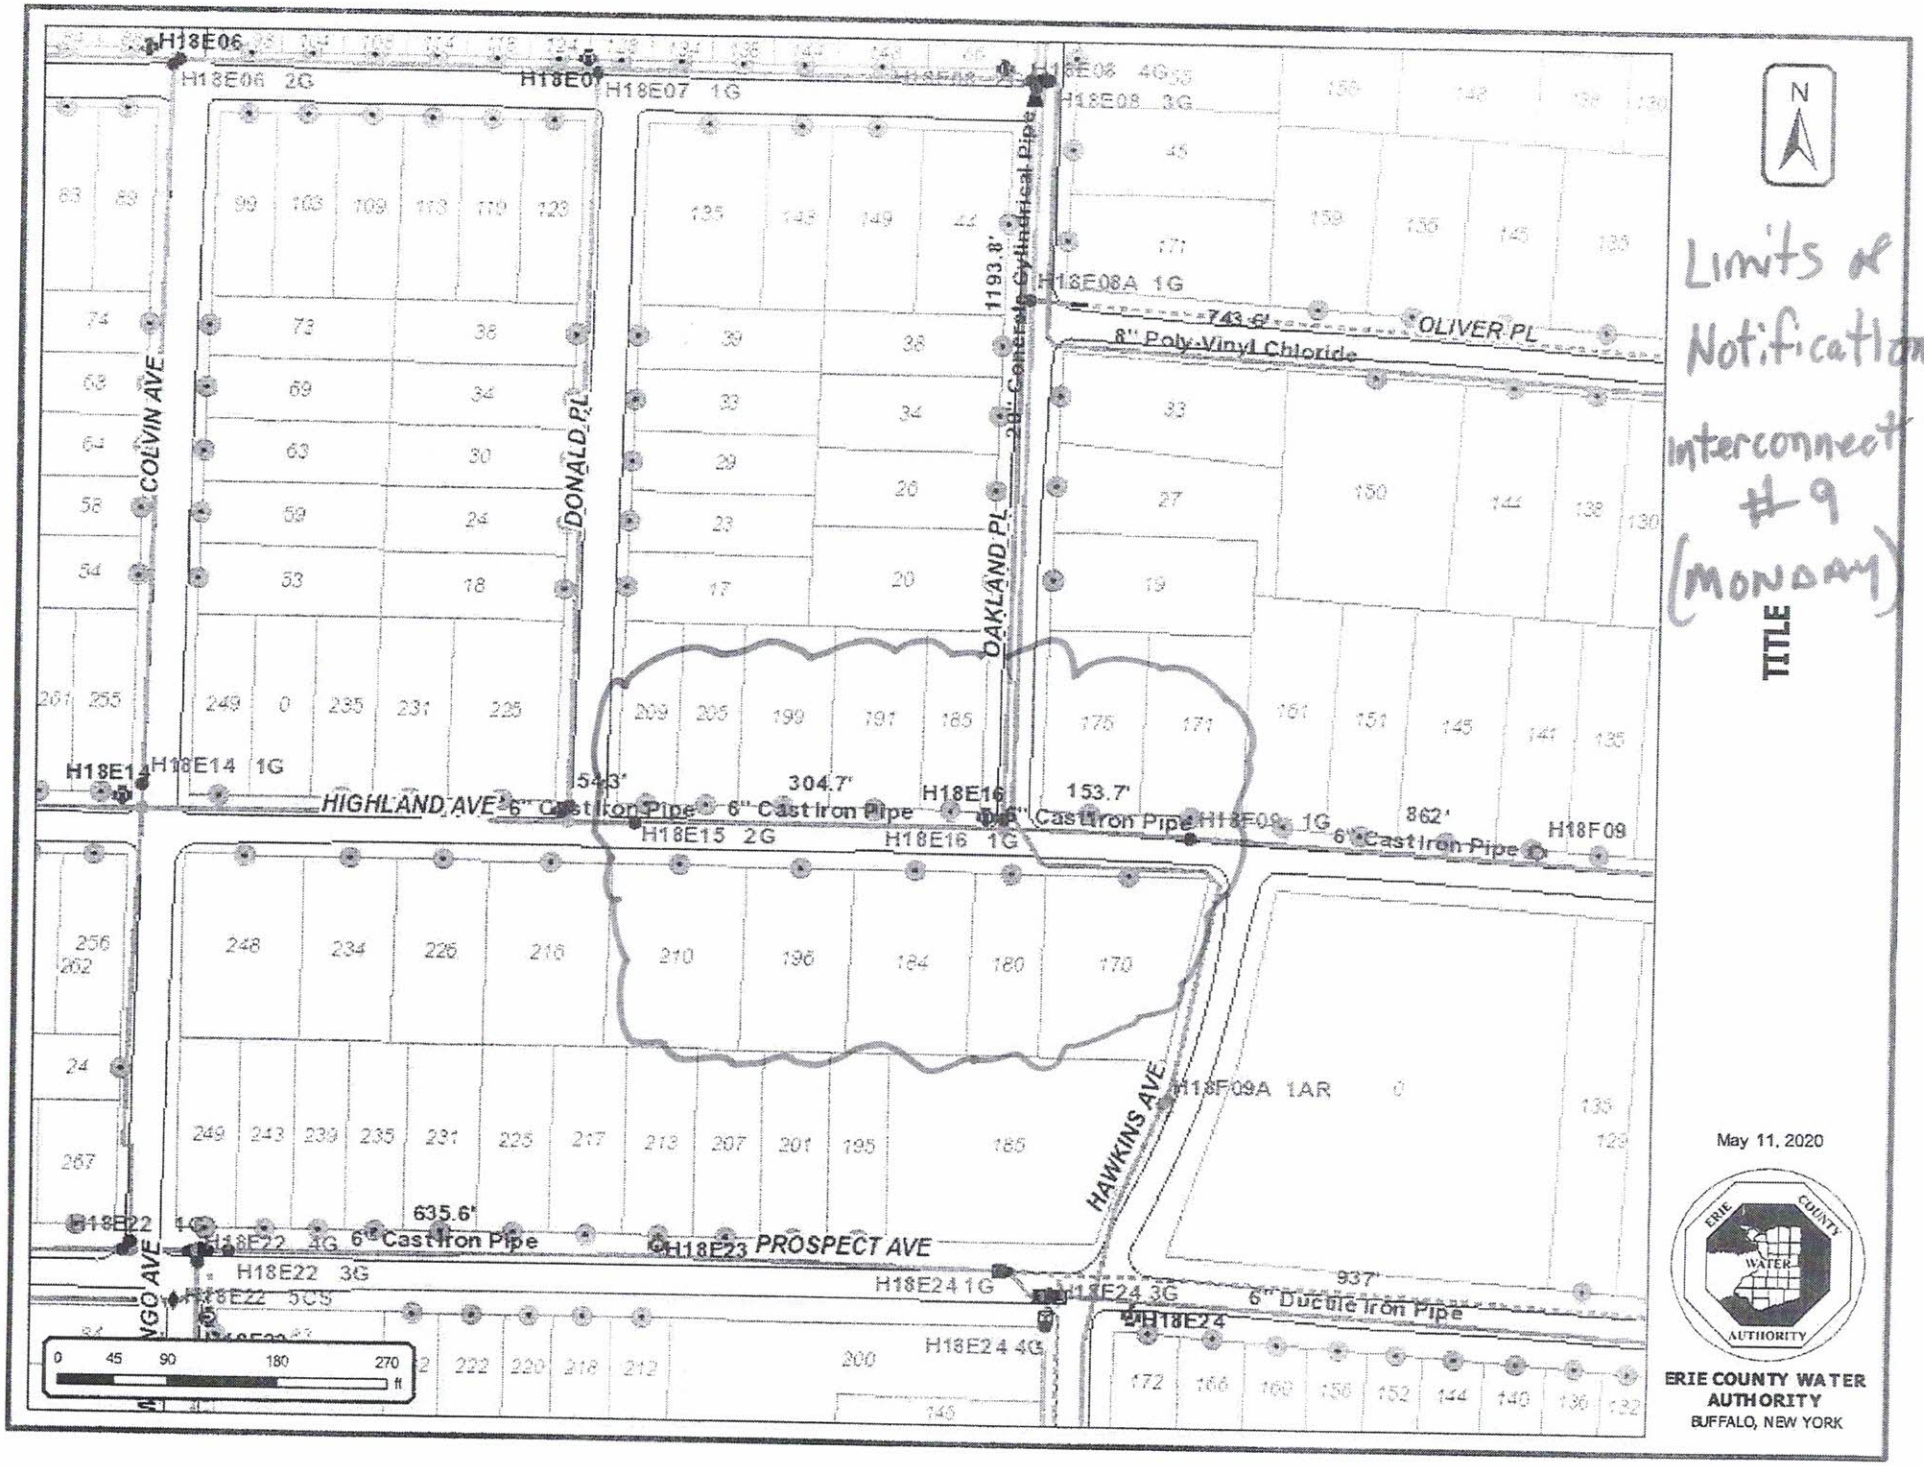
N
Limits of Notifications
Interconnect #9
(MONDAY)
TITLE
May 11, 2020
ERIE COUNTY WATER AUTHORITY
BUFFALO, NEW YORK
COLVIN AVE
DONALD PL
OAKLAND PL
HAWKINS AVE
HIGHLAND AVE
PROSPECT AVE
OLIVER PL
8" Poly Vinyl Chloride
6" Cast Iron Pipe
6" Ductile Iron Pipe
1193.8'
743.6'
543'
304.7'
153.7'
862'
635.6'
937'
H18E06
H18E06 2G
H18E07
H18E07 1G
H18E08 3G
H18E08A 1G
H18E14
H18E14 1G
H18E15 2G
H18E16
H18E16 1G
H18F09 1G
H18F09
H18F09A 1AR
H18E22
H18E22 4G
H18E22 3G
H18E22 5C5
H18E23
H18E24 1G
H18E24 3G
H18E24
H18E24 4G
0 45 90 180 270 ft

E&R GENERAL CONSTRUCTION, INC.
38 SAINT DAVID'S DRIVE
WEST SENECA ,NY 14224
716-675-5277

WATER SHUT OFF NOTICE

Attention: Residents

Reference: Village of Hamburg
Water Consolidation Improvement Project
Various Streets

Dear Residents:

Please be advised that a water shutdown is scheduled in your area for:

DATE---Monday --May 18, 2020

From: 9:00 AM to 4:00 PM

As part of a Water System Improvements Project in the Village of Hamburg for which E & R Construction is the contractor for the Waterline Installation.

The shut off will be kept to the minimum time necessary for the work to be performed.

Please make the necessary precautions to accommodate yourself to the circumstances.

Please draw enough water in advance to last for the day.

Once the water goes back on you may experience some discoloration for a day or so, just let the water run till clear.

We apologize for any inconvenience that this may cause. We thank you for your patience.

If you have any questions, please contact us at 675-5277 or 863-7972

Respectfully submitted,

E&R General Construction, Inc.